Screenshot (773).png

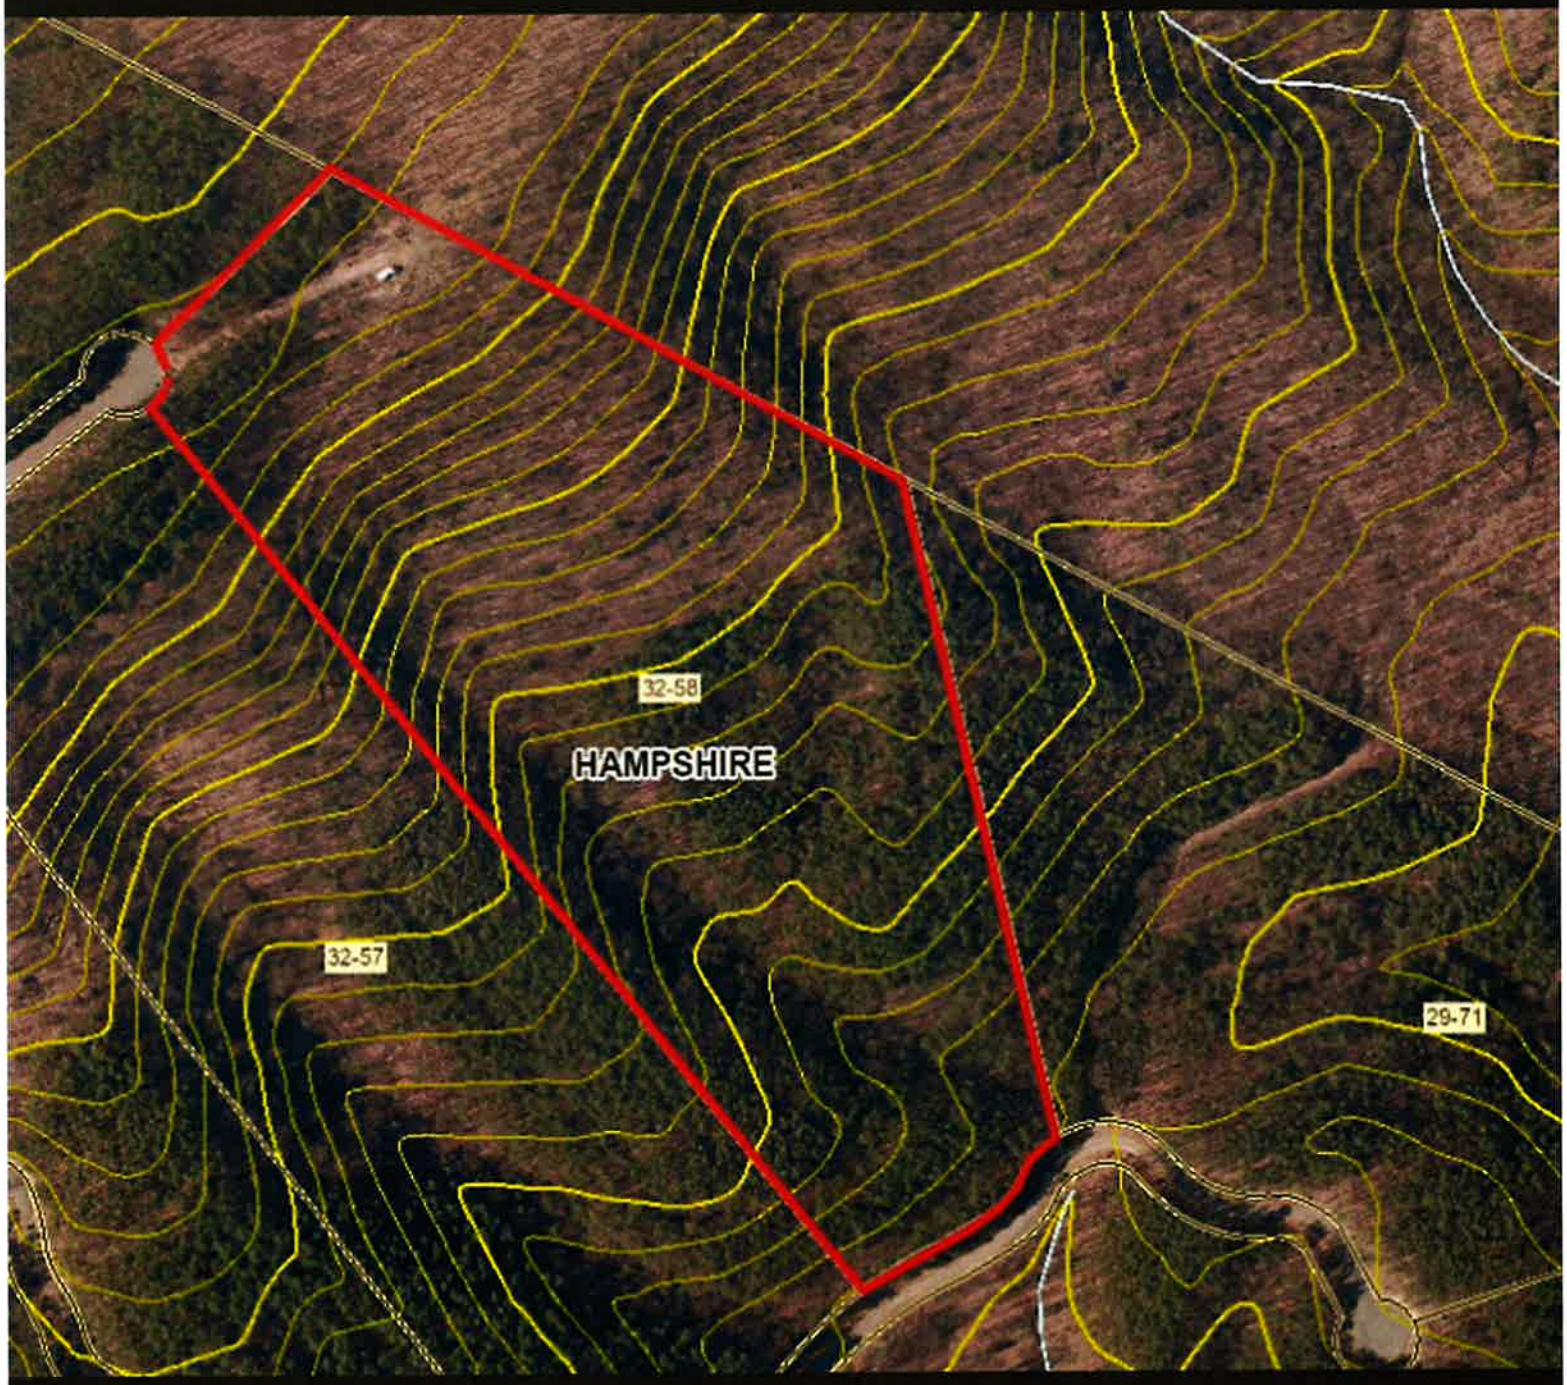

s/webappviewer/index.html?id=b670629b99d1446a90055dd8f21d2396

ox (1) - 4wvland... Gmail West Virginia Flood... West Virginia Land... Agent Access Hardy County Parce... Mineral Parcel Viewer AgentAssistant Favorites DocuSign Login - E... 4WVLAND.COM -...

NVDA

Mailed M. Shannon Brown
Attorney at Law
471 B&O Overpass Rd
Hedgesville, WV

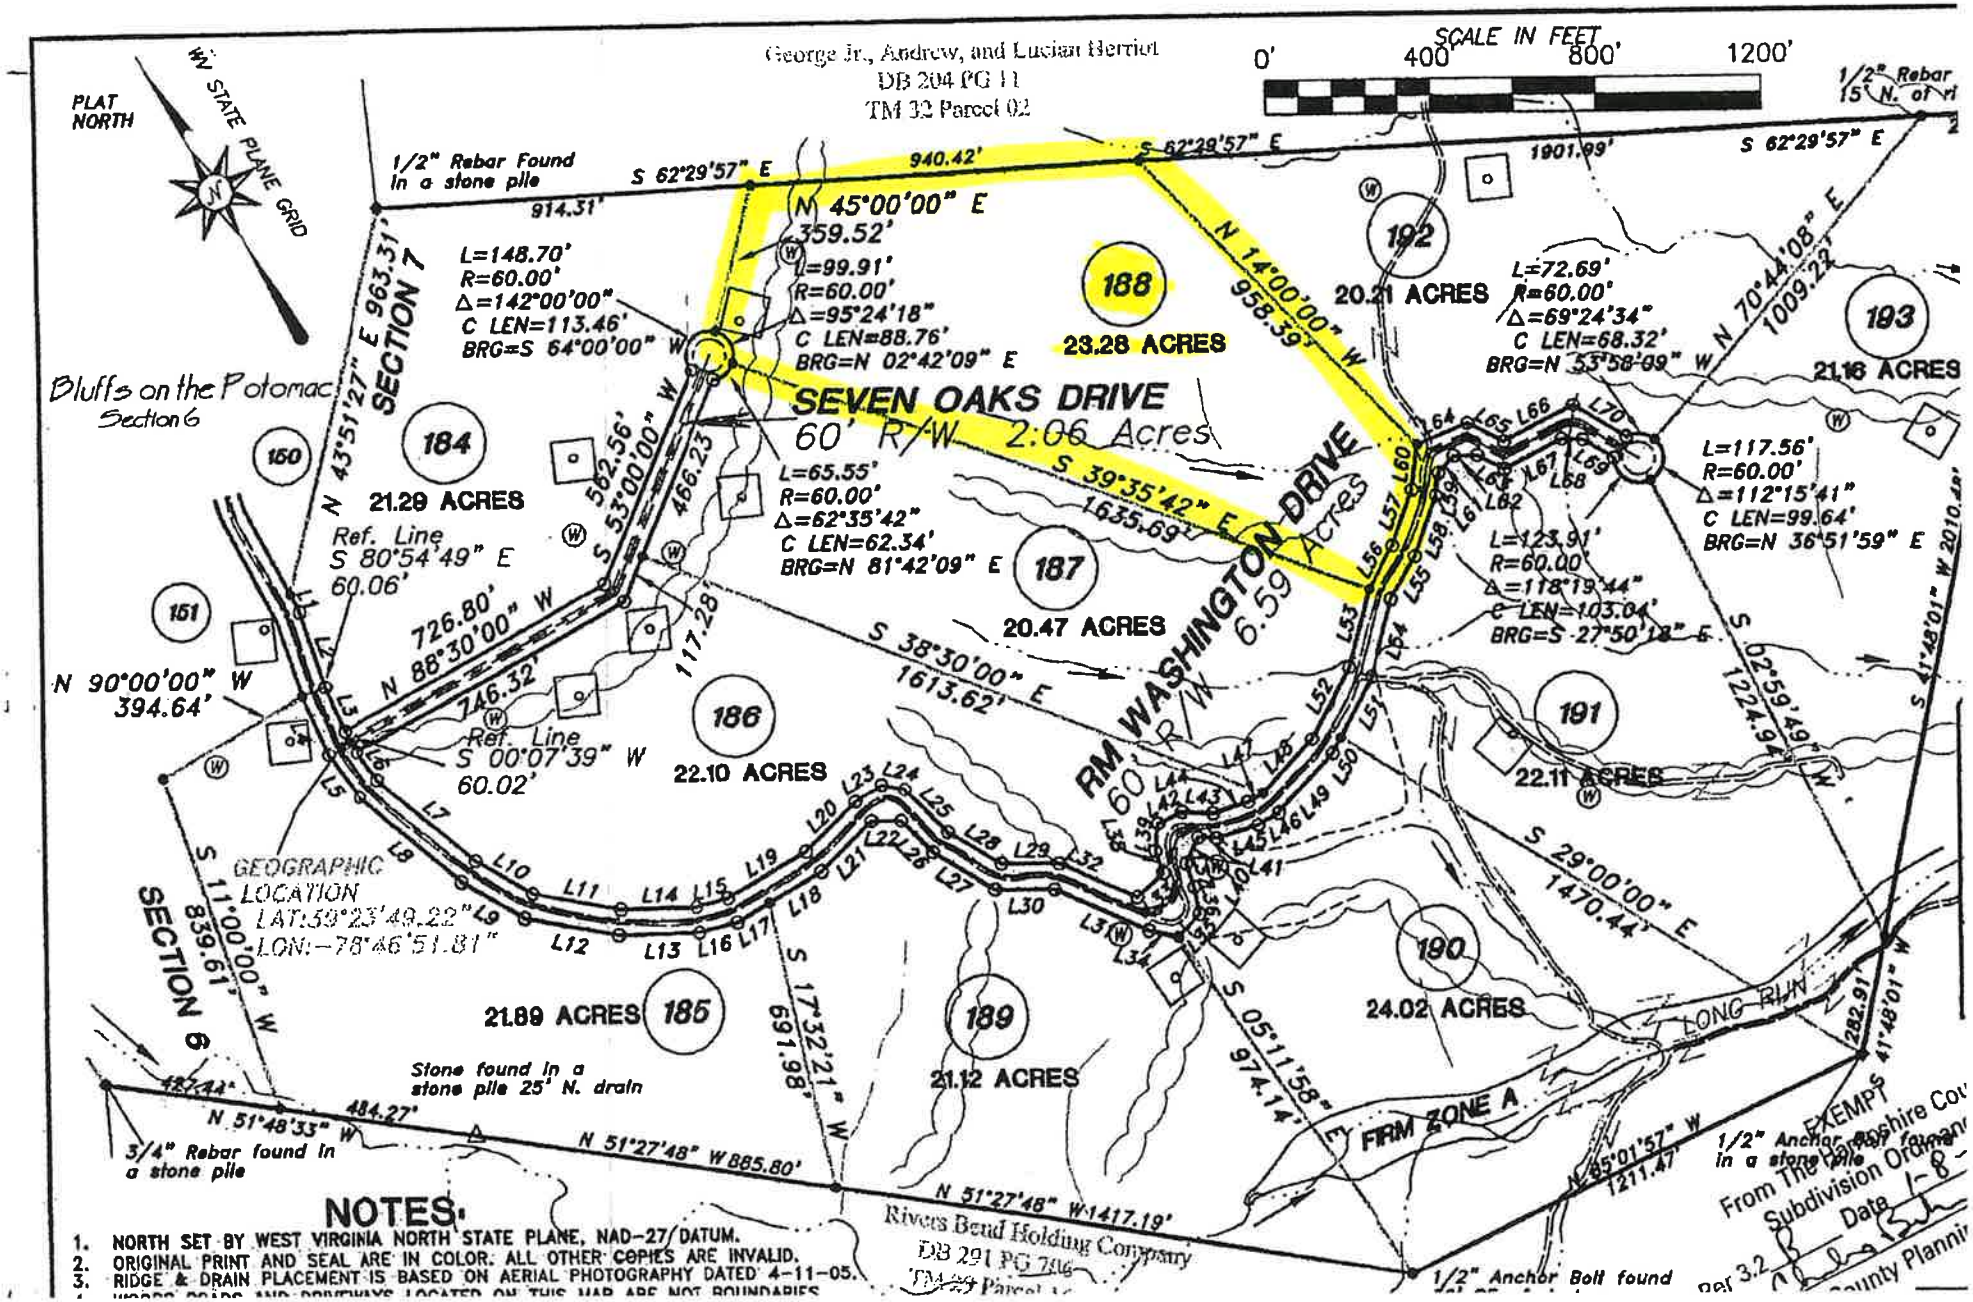

NOTES:

1. NORTH SET BY WEST VIRGINIA NORTH STATE PLANE, NAD-27/ DATUM.
2. ORIGINAL PRINT AND SEAL ARE IN COLOR. ALL OTHER COPIES ARE INVALID.
3. RIDGE & DRAIN PLACEMENT IS BASED ON AERIAL PHOTOGRAPHY DATED 4-11-05.
4. HIGHWAY ROADS AND DRIVEWAYS LOCATED ON THIS MAP ARE NOT BOUNDARIES