


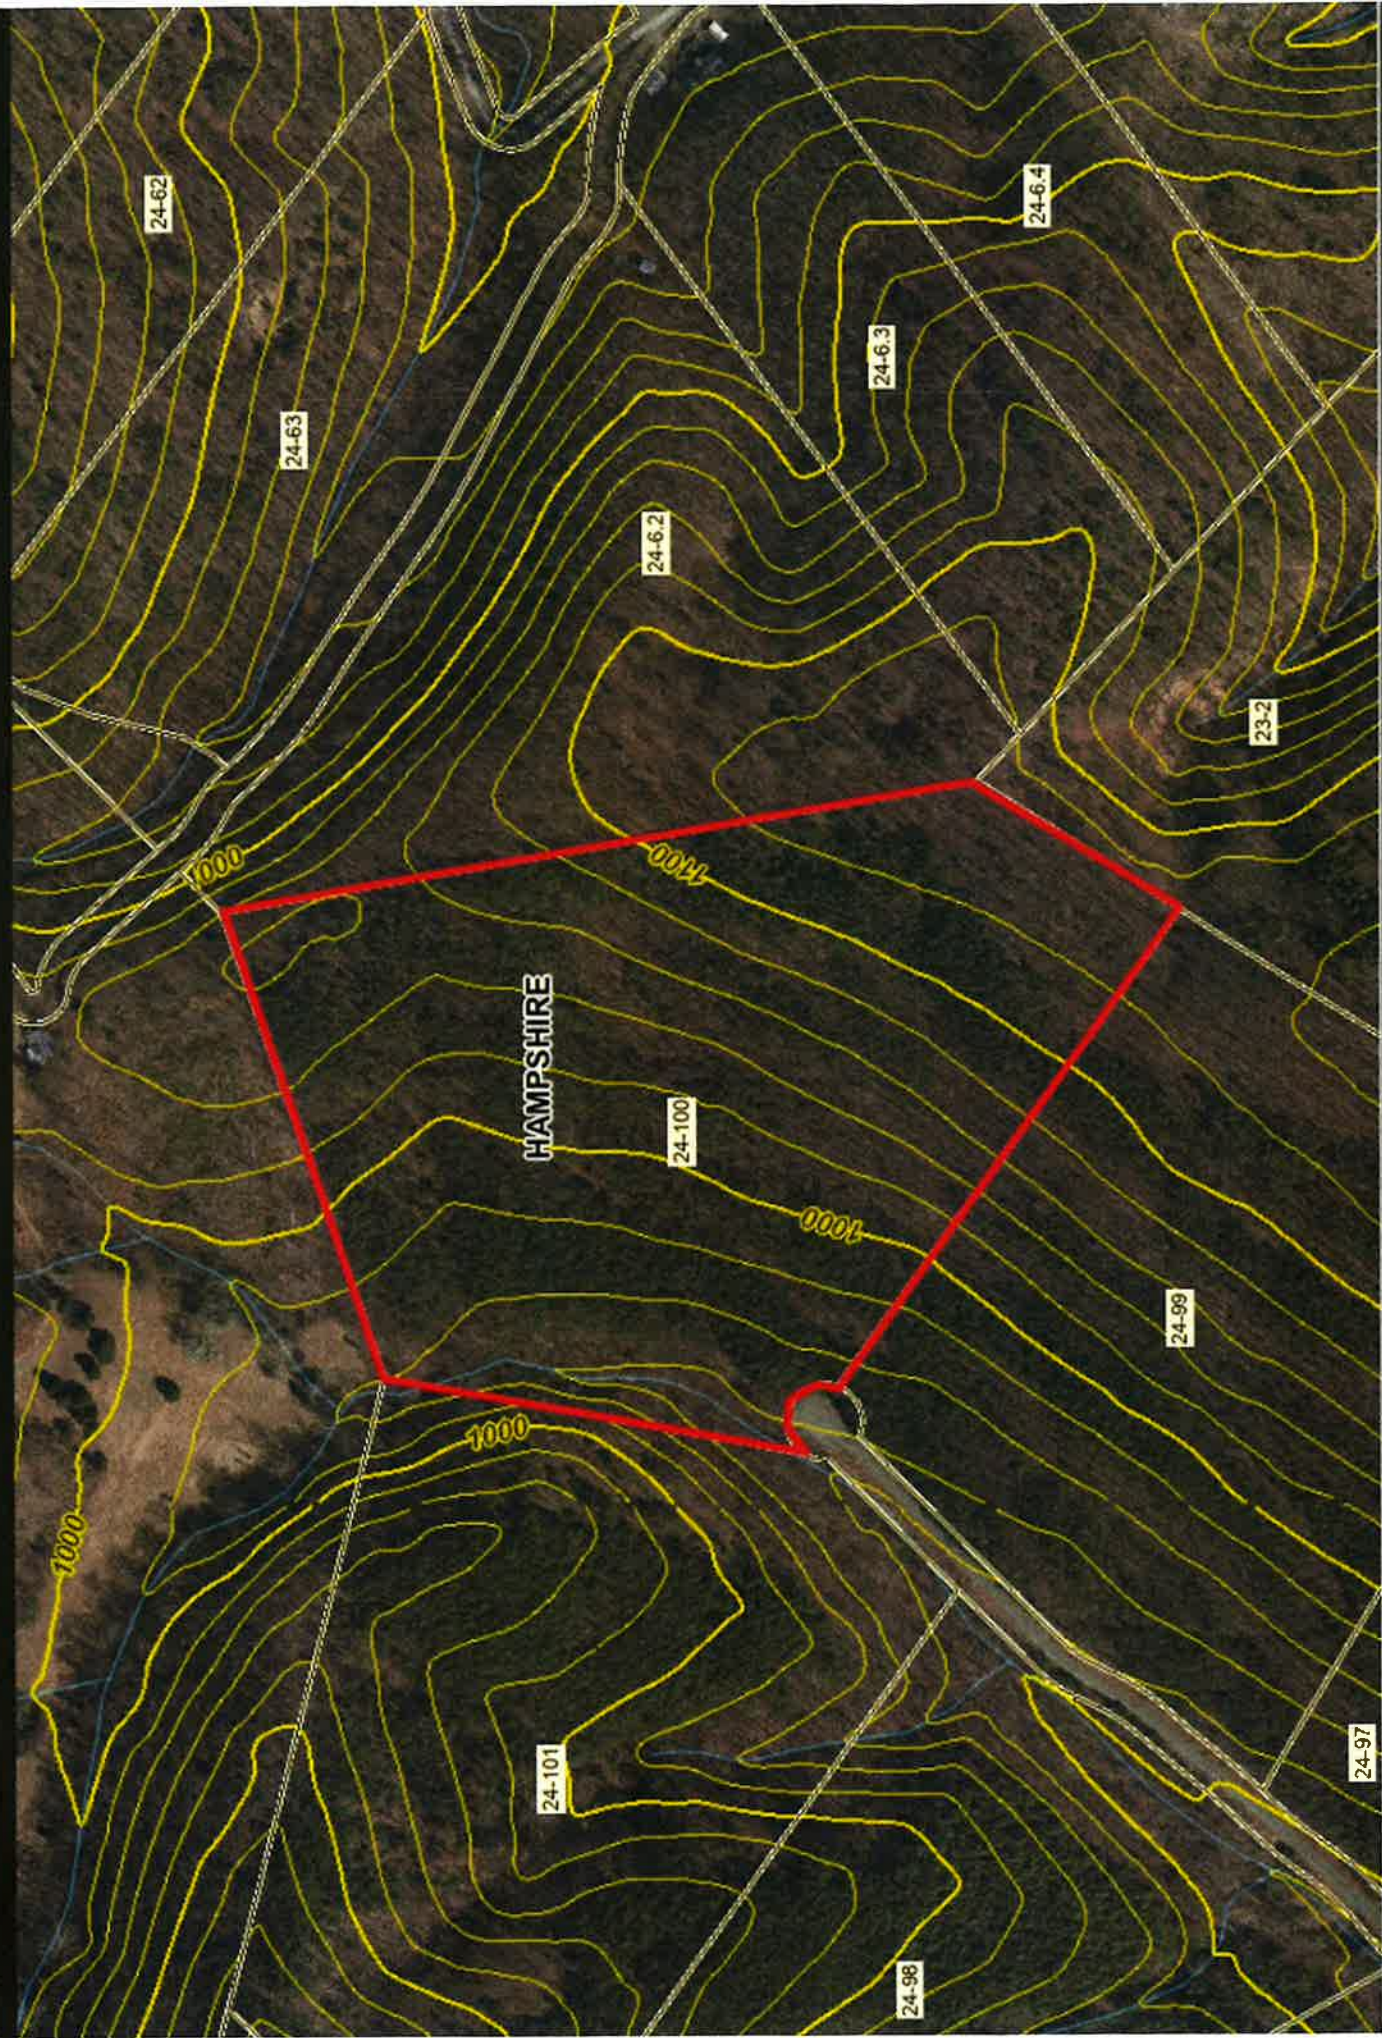



SPOTS THAT MAY BE 17 PERCENT AND NO LONGER THAN 60 FEET.

Part of the land from MeadWestvaco Corp. to WV Hunter, LLC
in accordance to Deed Book 436 Page 638, Dated September 23, 2004
Hampshire Co. Clerks Office. Part of Tax Map 23-01.

Raymond S. Brown & Huffman
DB 109 PG 406
TM 24 Parcel 05




CONTAINED ON THIS
THE BEST OF MY KN
CORRECT, AND IN AC
WITH THE LAWS OF
GOVERNING THE PRO
LAND SURVEYING.

Curtis E. Keplinger
CURTIS E. KEPLINGER
FOR L & W ENTERPRI



5'X6'X8" Stone
Found

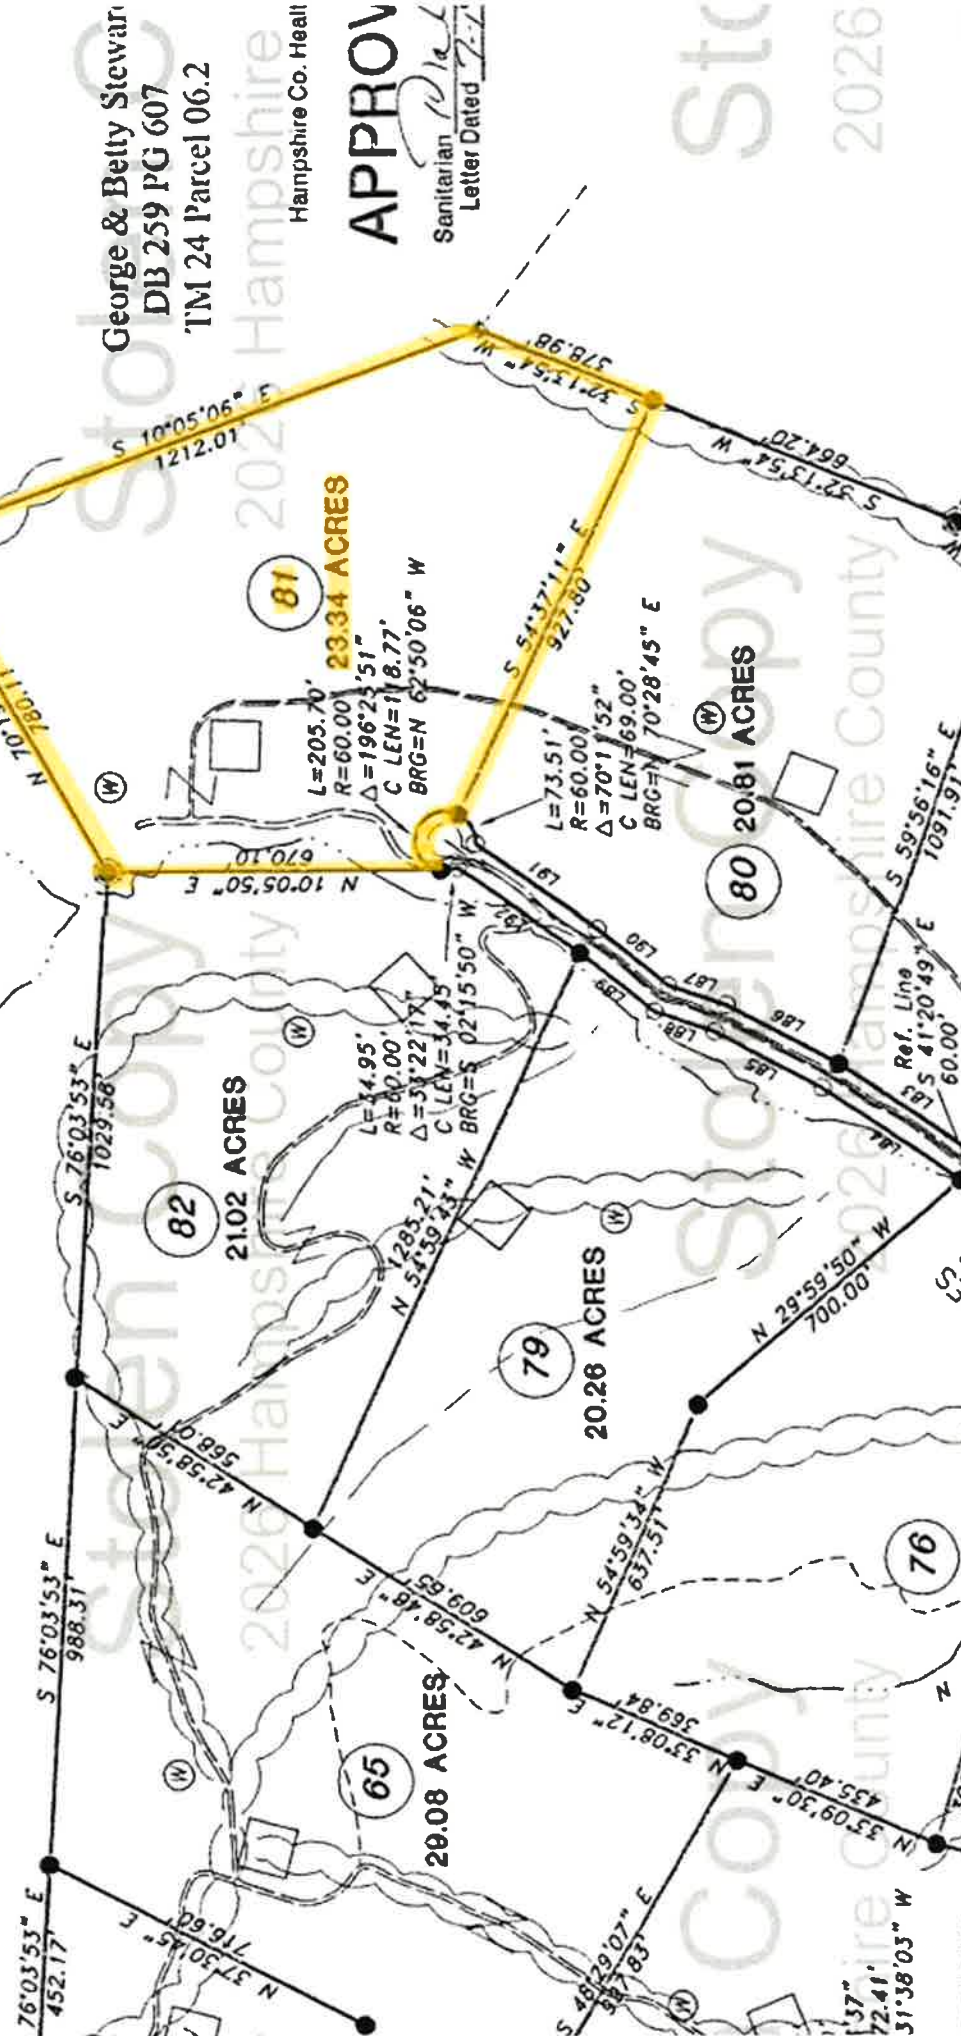

George & Betty Stewart
DB 259 PG 607
TM 24 Parcel 06.2

Hampshire Co. Health

APPROV

Sanitarian
Letter Dated 7-7-7