

LEGEND


- STANDARD SYMBOLS THAT MAY APPEAR ON THIS PLAT
- STERE PLIPPIN FOUND
- 5/8" X 3/4" REBAR SET
- 3" X 6" REBAR SET
- PLANTED STONE FOUND
- FENCE POST
- POINT
- TRUTH AS LABELED



USGS KENSER 2023
1 INCH = 2000 FEET

REFERENCE

DEED BOOK 354 PAGE 313
TAX MAP CR 7 PARCEL 55

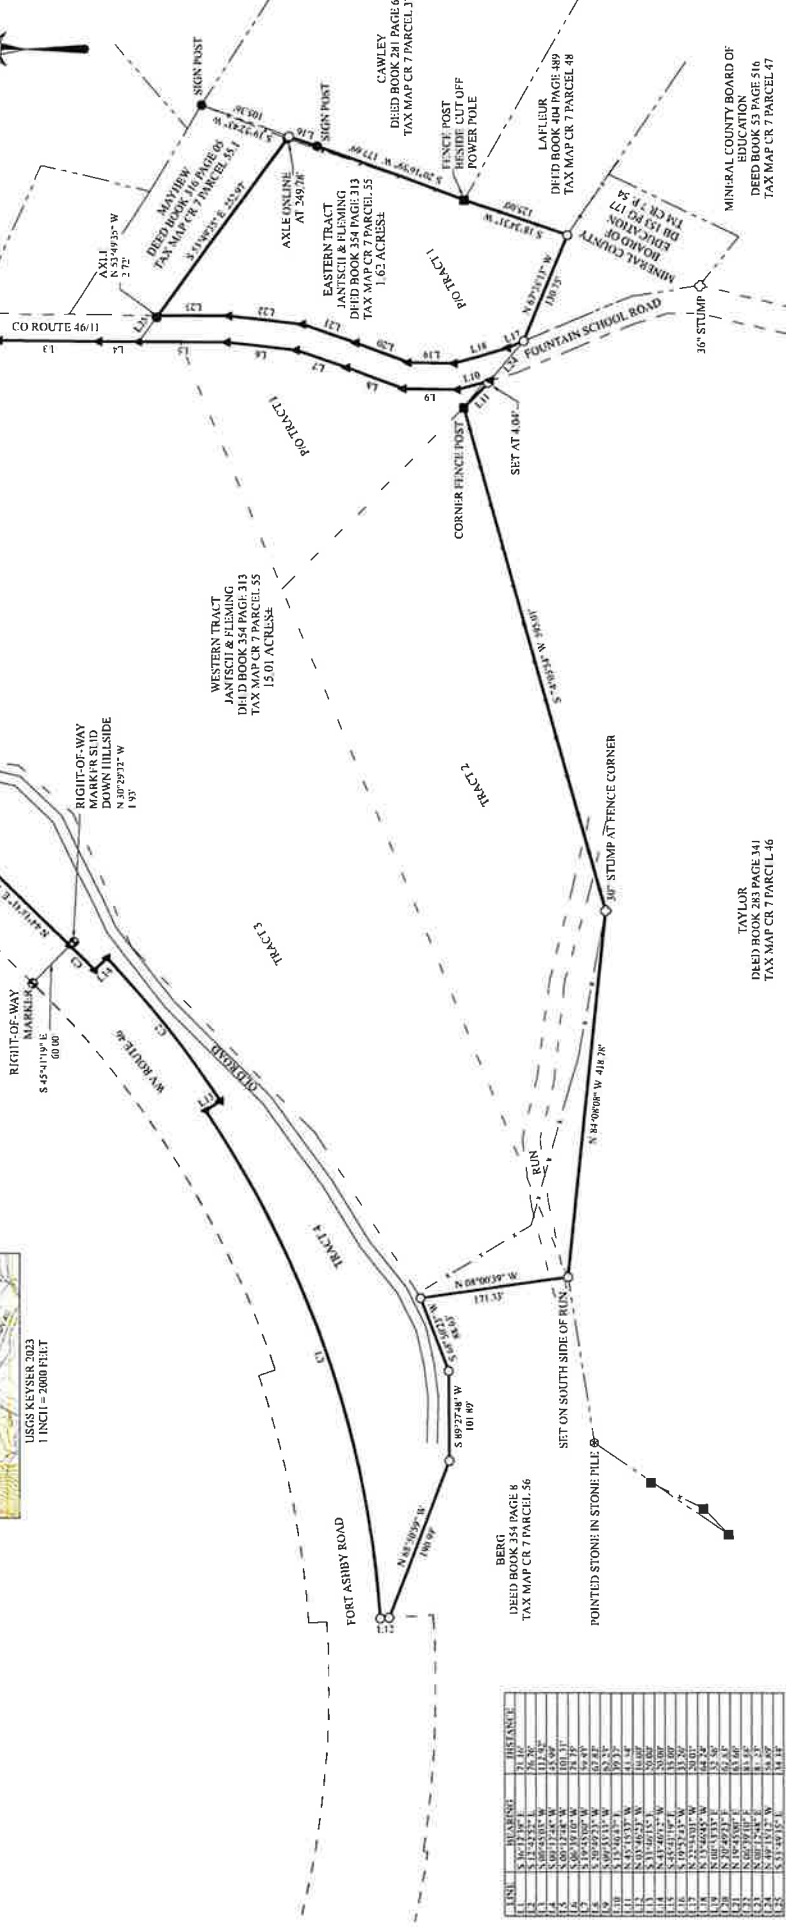

TOTAL AREA 16.63 ACRES±

CHW	BATHS	ARC LENGTH	CHORD BEARING	DELTA ANGLE
C1	10.50	63.5	N 11.14° E	92.9932°
C2	11.50	69.5	N 55.10° E	173.5506°
C3	11.50	69.5	N 55.10° E	173.5506°

EASTERN AND WESTERN TRACTS ARE
PORTIONS OF THE SAME PARCEL OF
LAND. THE RIGHT-OF-WAY IS
EXCLUDED AREA WITH ROAD
RIGHT-OF-WAY AND IS NOT INTENDED
TO SUBDIVIDE THE PARCEL.



SURVEYED BY:
GREGORY E. VANSKOY, P.S. #2466
MINERAL COUNTY SURVEYOR
Scale: 1" = 100'
Date: OCTOBER 6, 2026

GVS
INC.

GREGORY VANSKOY SURVEYING INC.
1251 GRAYSONS GAP ROAD
NEW CREEK, WEST VIRGINIA 26743
304.813.2551
gregoryevanscoy@yahoo.com

FOUNTAIN
CABIN RUN DISTRICT
MINERAL COUNTY WEST VIRGINIA

PLAT OF SURVEY
FOR
DARLA KAYE JANTSCH AND
JANIS LORRAINE FLEMING

Mineral Parcel Viewer

